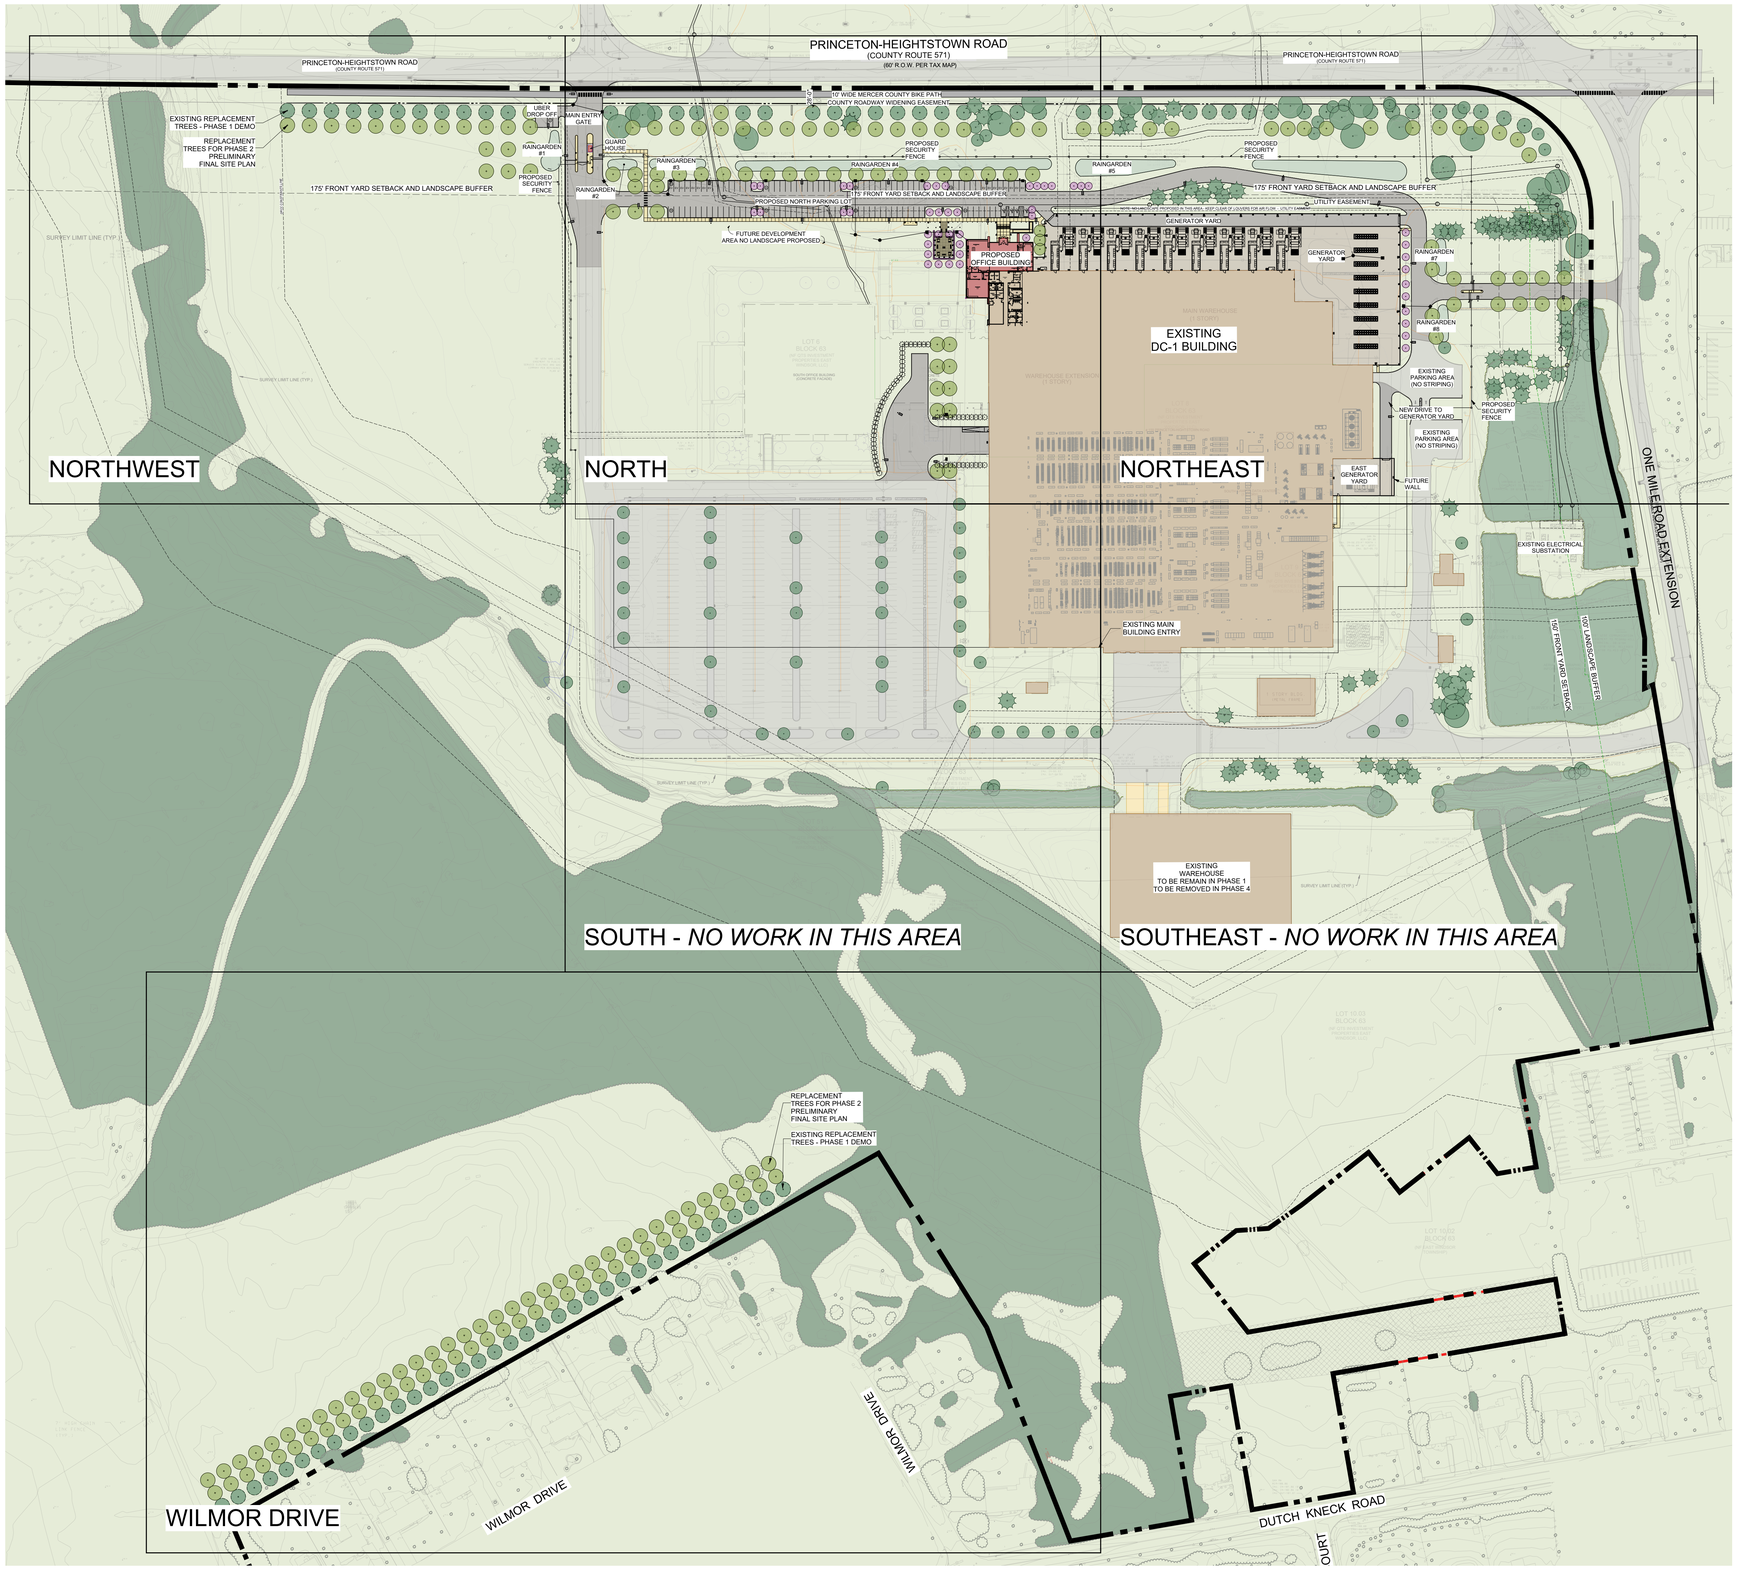

Legend

- Existing Replacement Tree Installed in Phase 1 - Demo
- Proposed Shade Tree
- Proposed Evergreen Tree

0 50' 100' 200'
Scale: 1"=100'

CORGAN

CORGAN
401 N. Houston St
Dallas, TX 75202
T: 214-748-2000

Stearns

STEARNS ASSOCIATES LLC
15 Williamson Lane
Lambertville, NJ 08530-3518
T: 609-397-1880

	ISSUES	
1	03.10.2023	FILE SITE PLAN APPLICATION
2	04.21.2023	60% PROGRESS SET
3		
4		
5		
6		
7		
8		
9		
10		
△	REVISIONS	

This Document was produced by or under the authority of Registered Architect:

Certificate of Authorization:
21MH00000900

D. Thomas Stearns
NJ Licensed Landscape Architect

Signature and Seal

Professional License Number
NJAS00512

Date of issue:
04.21.2023

PJC1 - DC1 QTS EW PHASE 2

159 Princeton Hightstown Rd. East Windsor, NJ 08520

H	P	Q	R
K	G	F	C
M	E	D	T
N	B	A	

JOB 21121.0000
DATE 01/03/2023
SHEET

P:\CAD\QTS Really Trust\00_CADD\Window files\Plots\Submission\QTS Phase 2 Planning Board Submission\Planning Board_COLOR\LU-0-00 Overall - Ph2_100sc_PB_COLOR.wnd Fri Jul 07 08:43:44 2023