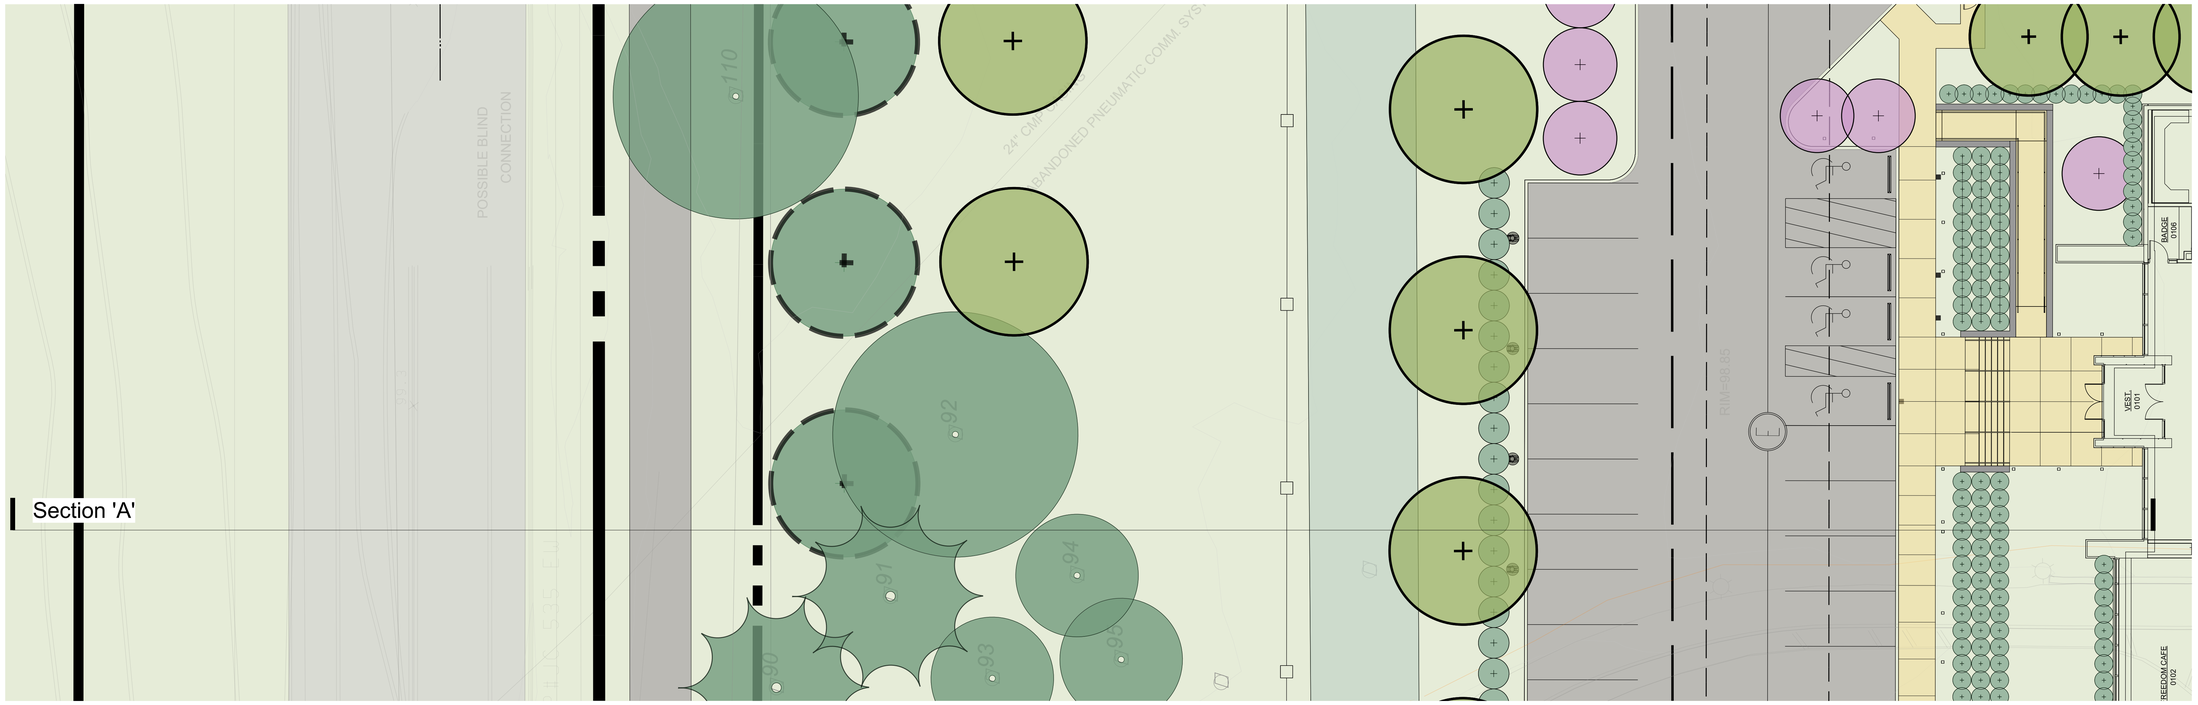

Plan

SCALE: 1"=10'

1 Site Section - Existing Proposed

SCALE: 1"=10'

0 5' 10' 20'

Scale: 1"=10'

CORGAN

CORGAN
401 N. Houston St
Dallas, TX 75202
T: 214-748-2000

Stearns

STEARNS ASSOCIATES LLC
15 Williamson Lane
Lambertville, NJ 08530-3518
T: 609-397-1880

	ISSUES	
1	03.10.2023	FILE SITE PLAN APPLICATION
2	04.21.2023	60% PROGRESS SET
3		
4		
5		
6		
7		
8		
9		
10		
△	REVISIONS	

This Document was produced by or under the authority of Registered Architect:

EXHIBIT

Certificate of Authorization: 21MH00000900

D. Thomas Stearns
NJ Licensed Landscape Architect

Signature and Seal

Professional License Number NJAS00512

Date of issue: 04.21.2023

PJC1 - DC1 QTS EW PHASE 2

159 Princeton Hightstown Rd. East Windsor, NJ 08520

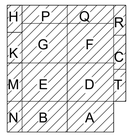

SITE SECTION
PHASE 2

JOB 21121.0000
DATE 01/03/2023
SHEET L3-0-02

P:\CAD\QTS Really Trust\00_CADD\Window files\Plots\Submission\QTS Phase 2 Planning Board Submission\Planning Board_COLOR\L3-0-02 Site Section Proposed - Ph2_PB_COLOR.wnd Fri Jul 28 20:15:21 2023